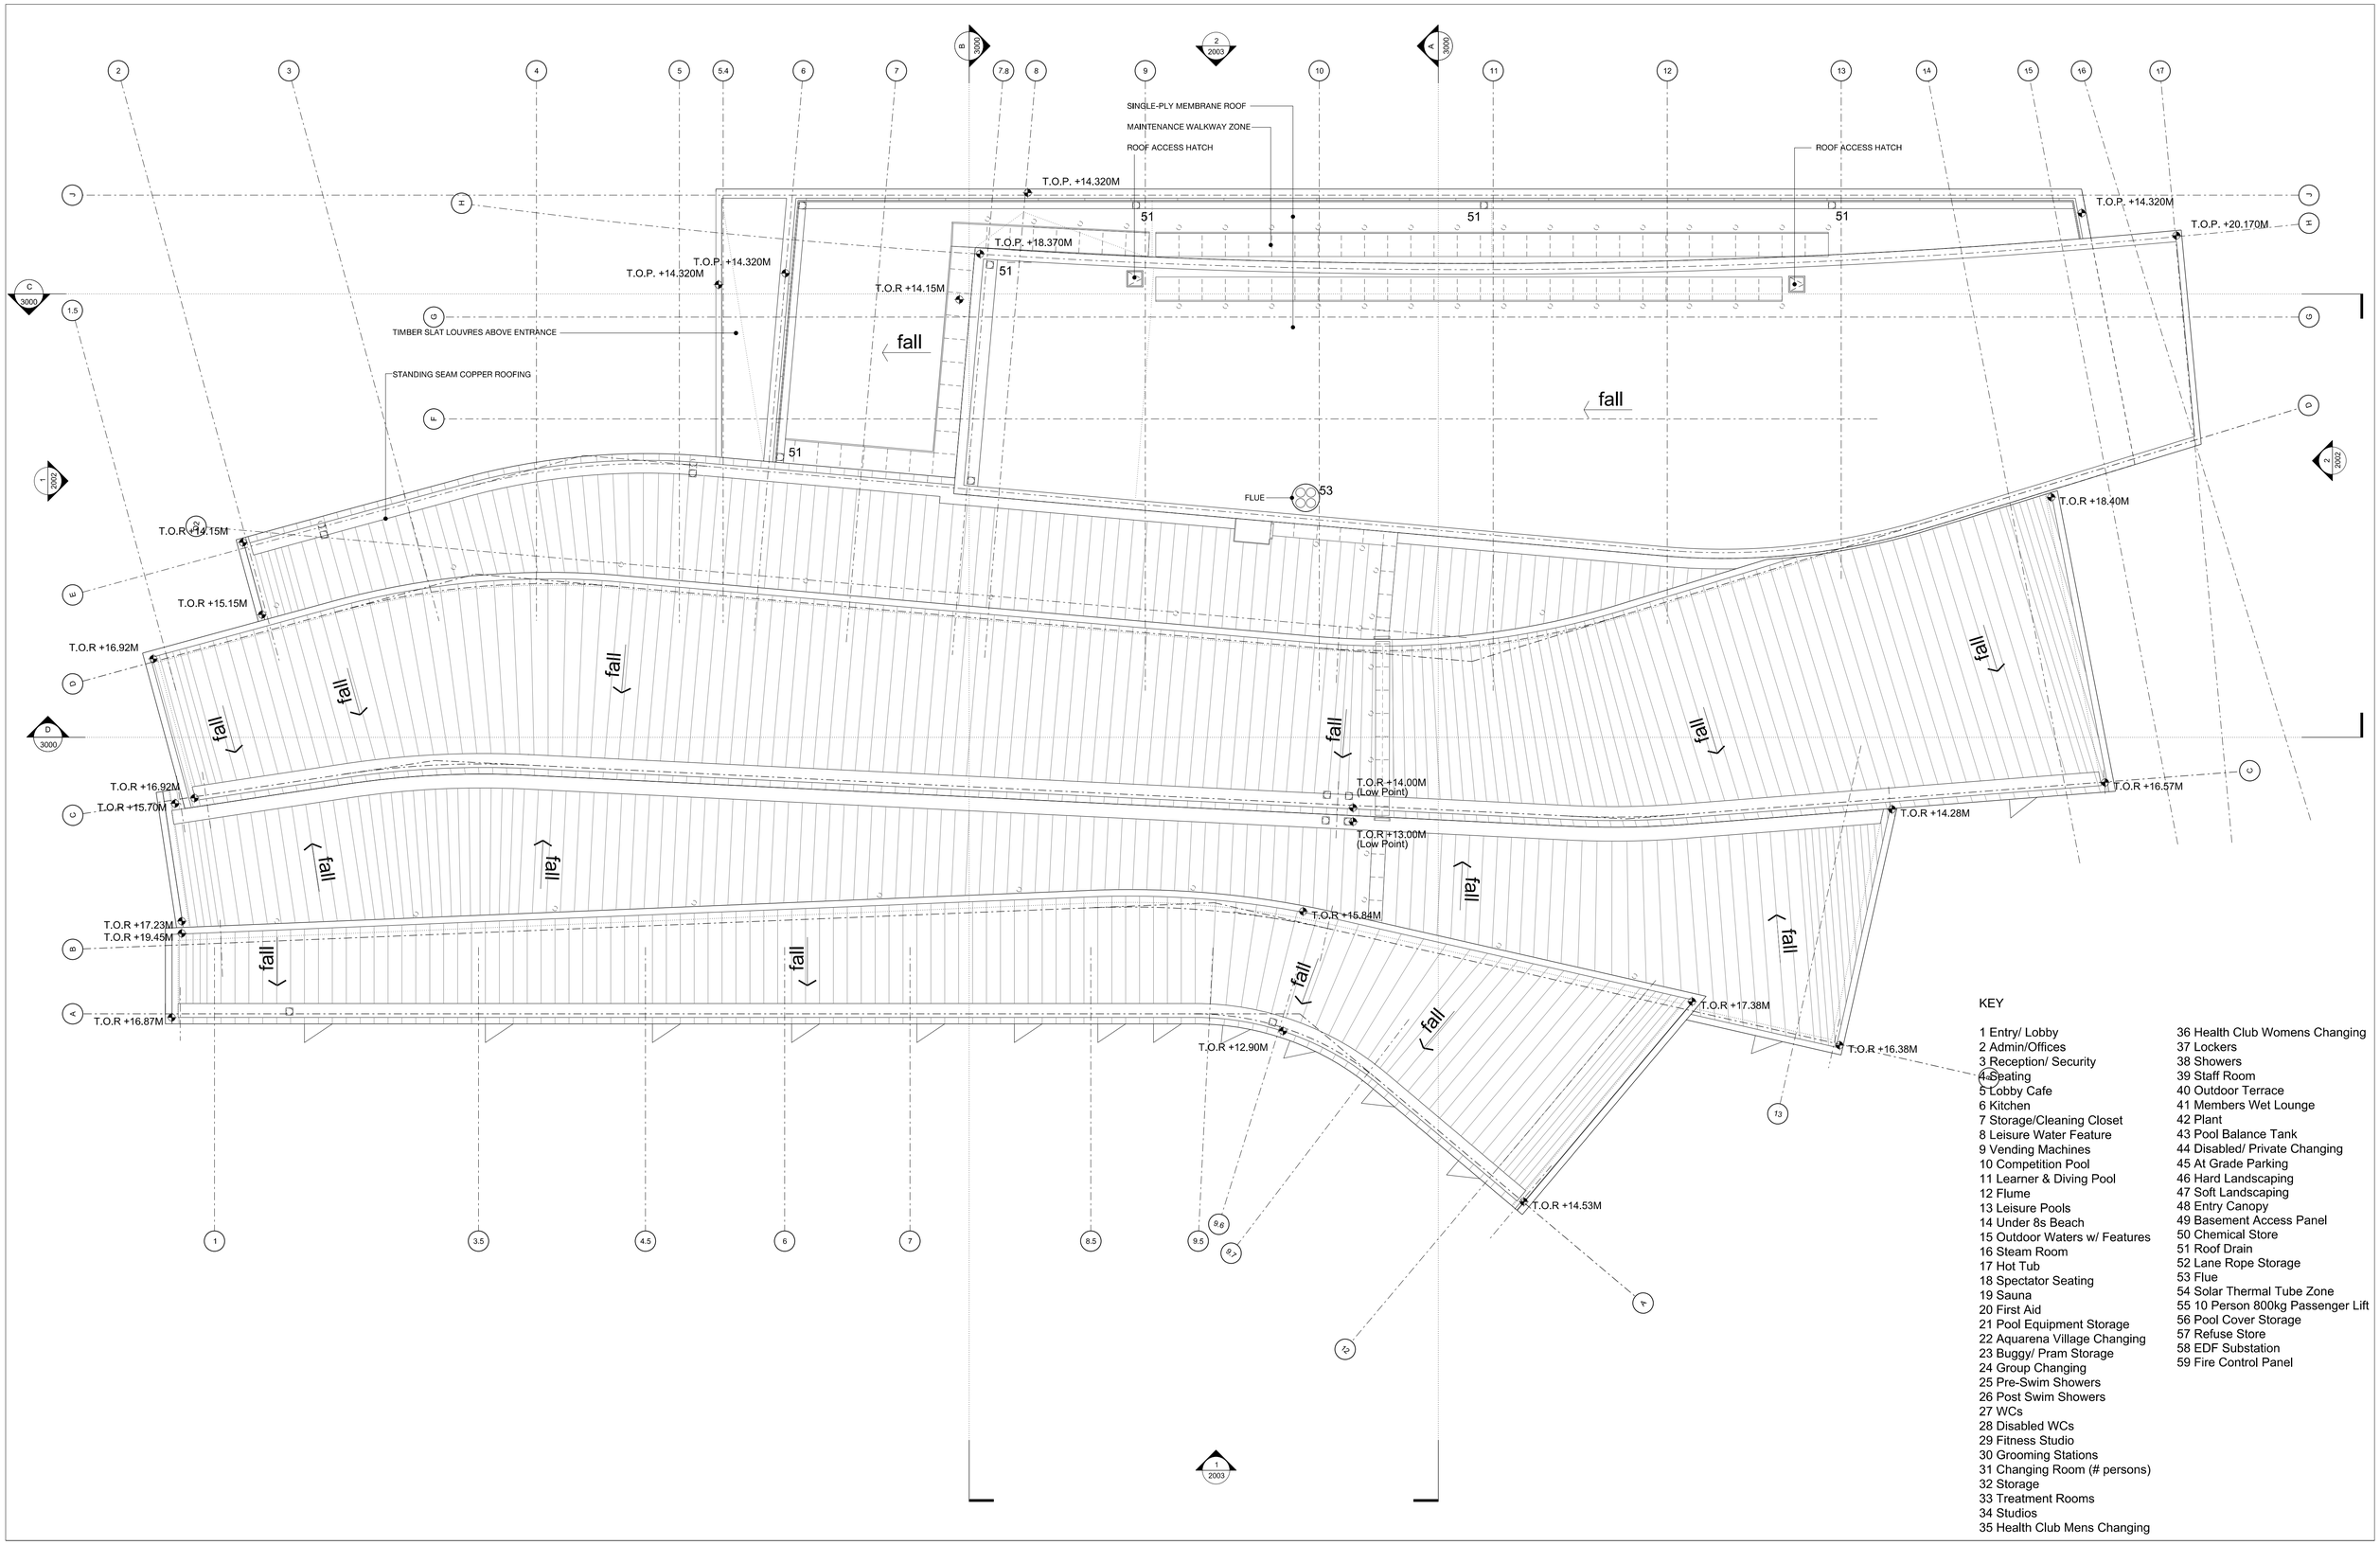

KEY

1 Entry/ Lobby
2 Admin/Offices
3 Reception/ Security
4 Seating
5 Lobby Cafe
6 Kitchen
7 Storage/Cleaning Closet
8 Leisure Water Feature
9 Vending Machines
10 Competition Pool
11 Learner & Diving Pool
12 Flume
13 Leisure Pools
14 Under 8s Beach
15 Outdoor Waters w/ Features
16 Steam Room
17 Hot Tub
18 Spectator Seating
19 Sauna
20 First Aid
21 Pool Equipment Storage
22 Aquarena Village Changing
23 Buggy/ Pram Storage
24 Group Changing
25 Pre-Swim Showers
26 Post Swim Showers
27 WCs
28 Disabled WCs
29 Fitness Studio
30 Grooming Stations
31 Changing Room (# persons)
32 Storage
33 Treatment Rooms
34 Studios
35 Health Club Mens Changing
36 Health Club Womens Changing
37 Lockers
38 Showers
39 Staff Room
40 Outdoor Terrace
41 Members Wet Lounge
42 Plant
43 Pool Balance Tank
44 Disabled/ Private Changing
45 At Grade Parking
46 Hard Landscaping
47 Soft Landscaping
48 Entry Canopy
49 Basement Access Panel
50 Chemical Store
51 Roof Drain
52 Lane Rope Storage
53 Flue
54 Solar Thermal Tube Zone
55 10 Person 800kg Passenger Lift
56 Pool Cover Storage
57 Refuse Store
58 EDF Substation
59 Fire Control Panel

Issue	Date	Description	By	Chkd
P1	28.05.2010	Draft Planning Submission	JL	JL
P2	04.08.2010	Planning Submission	JL	JL
P3	29.09.2010	Planning Revision	JL	JL

Do not Scale. Use figured dimensions only. All dimensions to be checked on site

All drawings to be read in conjunction with the Engineers' drawings. Any discrepencies between consultants drawings to be reported to the Architect before any work commences.

The Contractor's attention is drawn to the Health & Safety matters identified in the Health & Safety plan as being potentially hazardous.

These items should not be considered as a complete and final list. The Work Package Contractor's normal Health and Safety obligations still apply when undertaking constructional operations both on and off site.

N
Project North

Planning

33 Bowling Green Lane
London
EC1R ODA

+44 (0) 20 7608 7900 T
+44 (0) 20 7608 7901 F
www.wilkinsoneyre.com

WilkinsonEyre.Architects

Project: Worthing New Pools

Title: General Arrangement Plans
Roof Level

Scale @A1: 1:125
Drawing and CAD File Number: 0511-P-1004
Issue: P3

© WilkinsonEyre.Architects Ltd